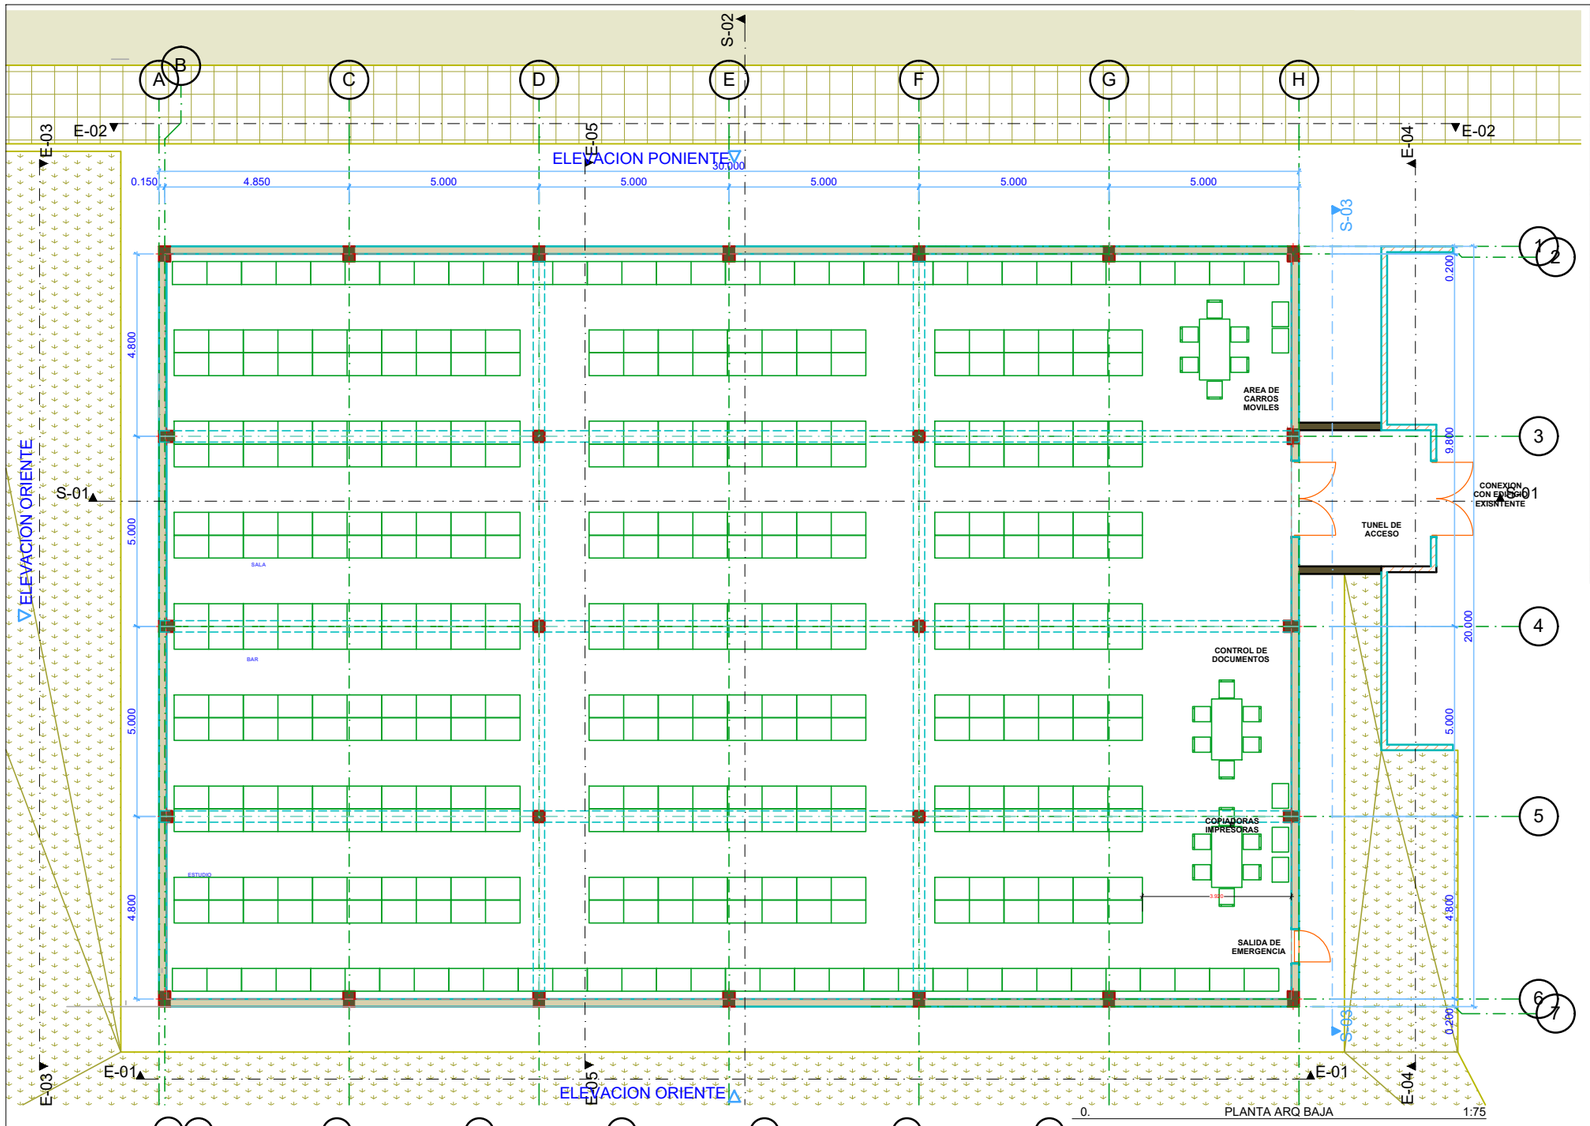

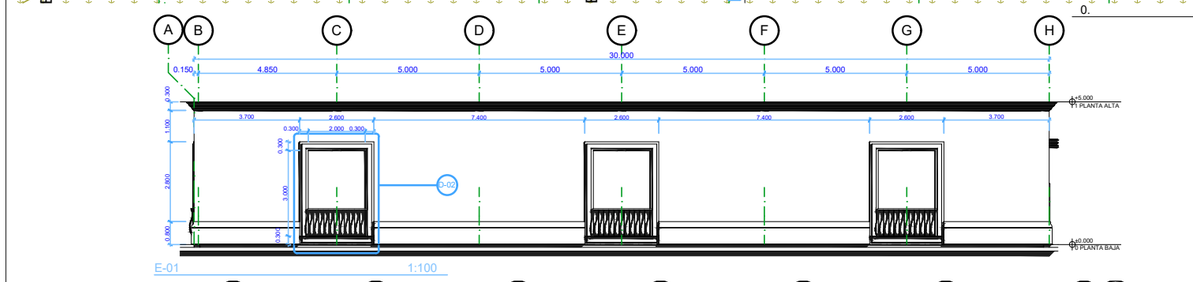

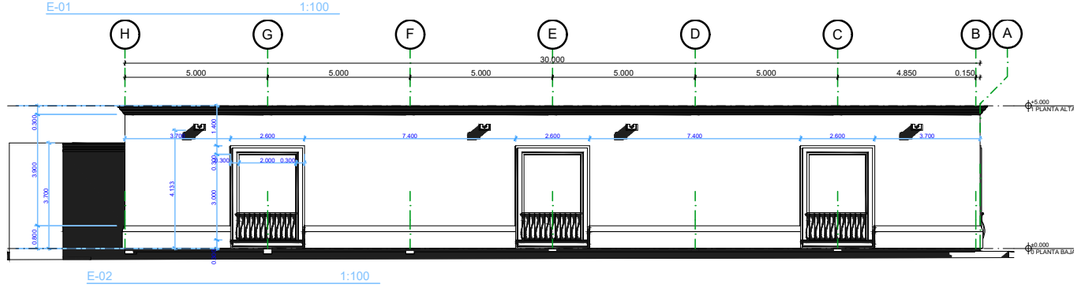

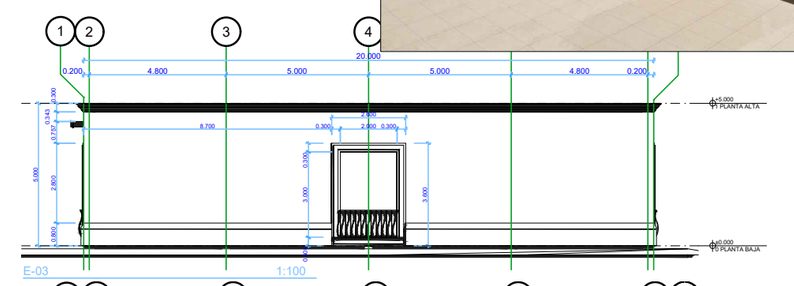

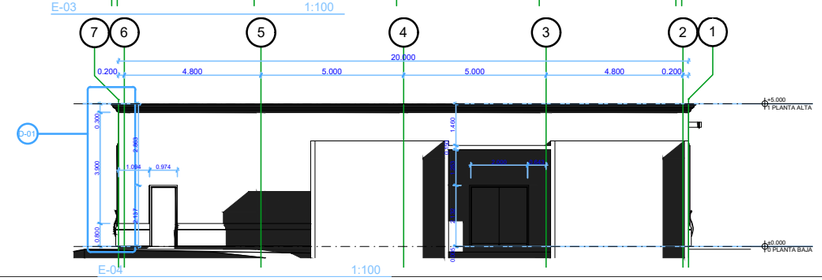

ARCHIVO MUNICIPAL DE REYNOSA

PROPIETARIO:#Client Full Name
#Site Address1
#Site City
REYNOSA TAMAULIPAS MEXICO
#Site Postcode

Drawing Name
PLANO GENERAL

Drawing Status

Modified by — Date

Checked by — Date

Drawing Scale
1:75, 1:100

Layout ID — Revision
A1